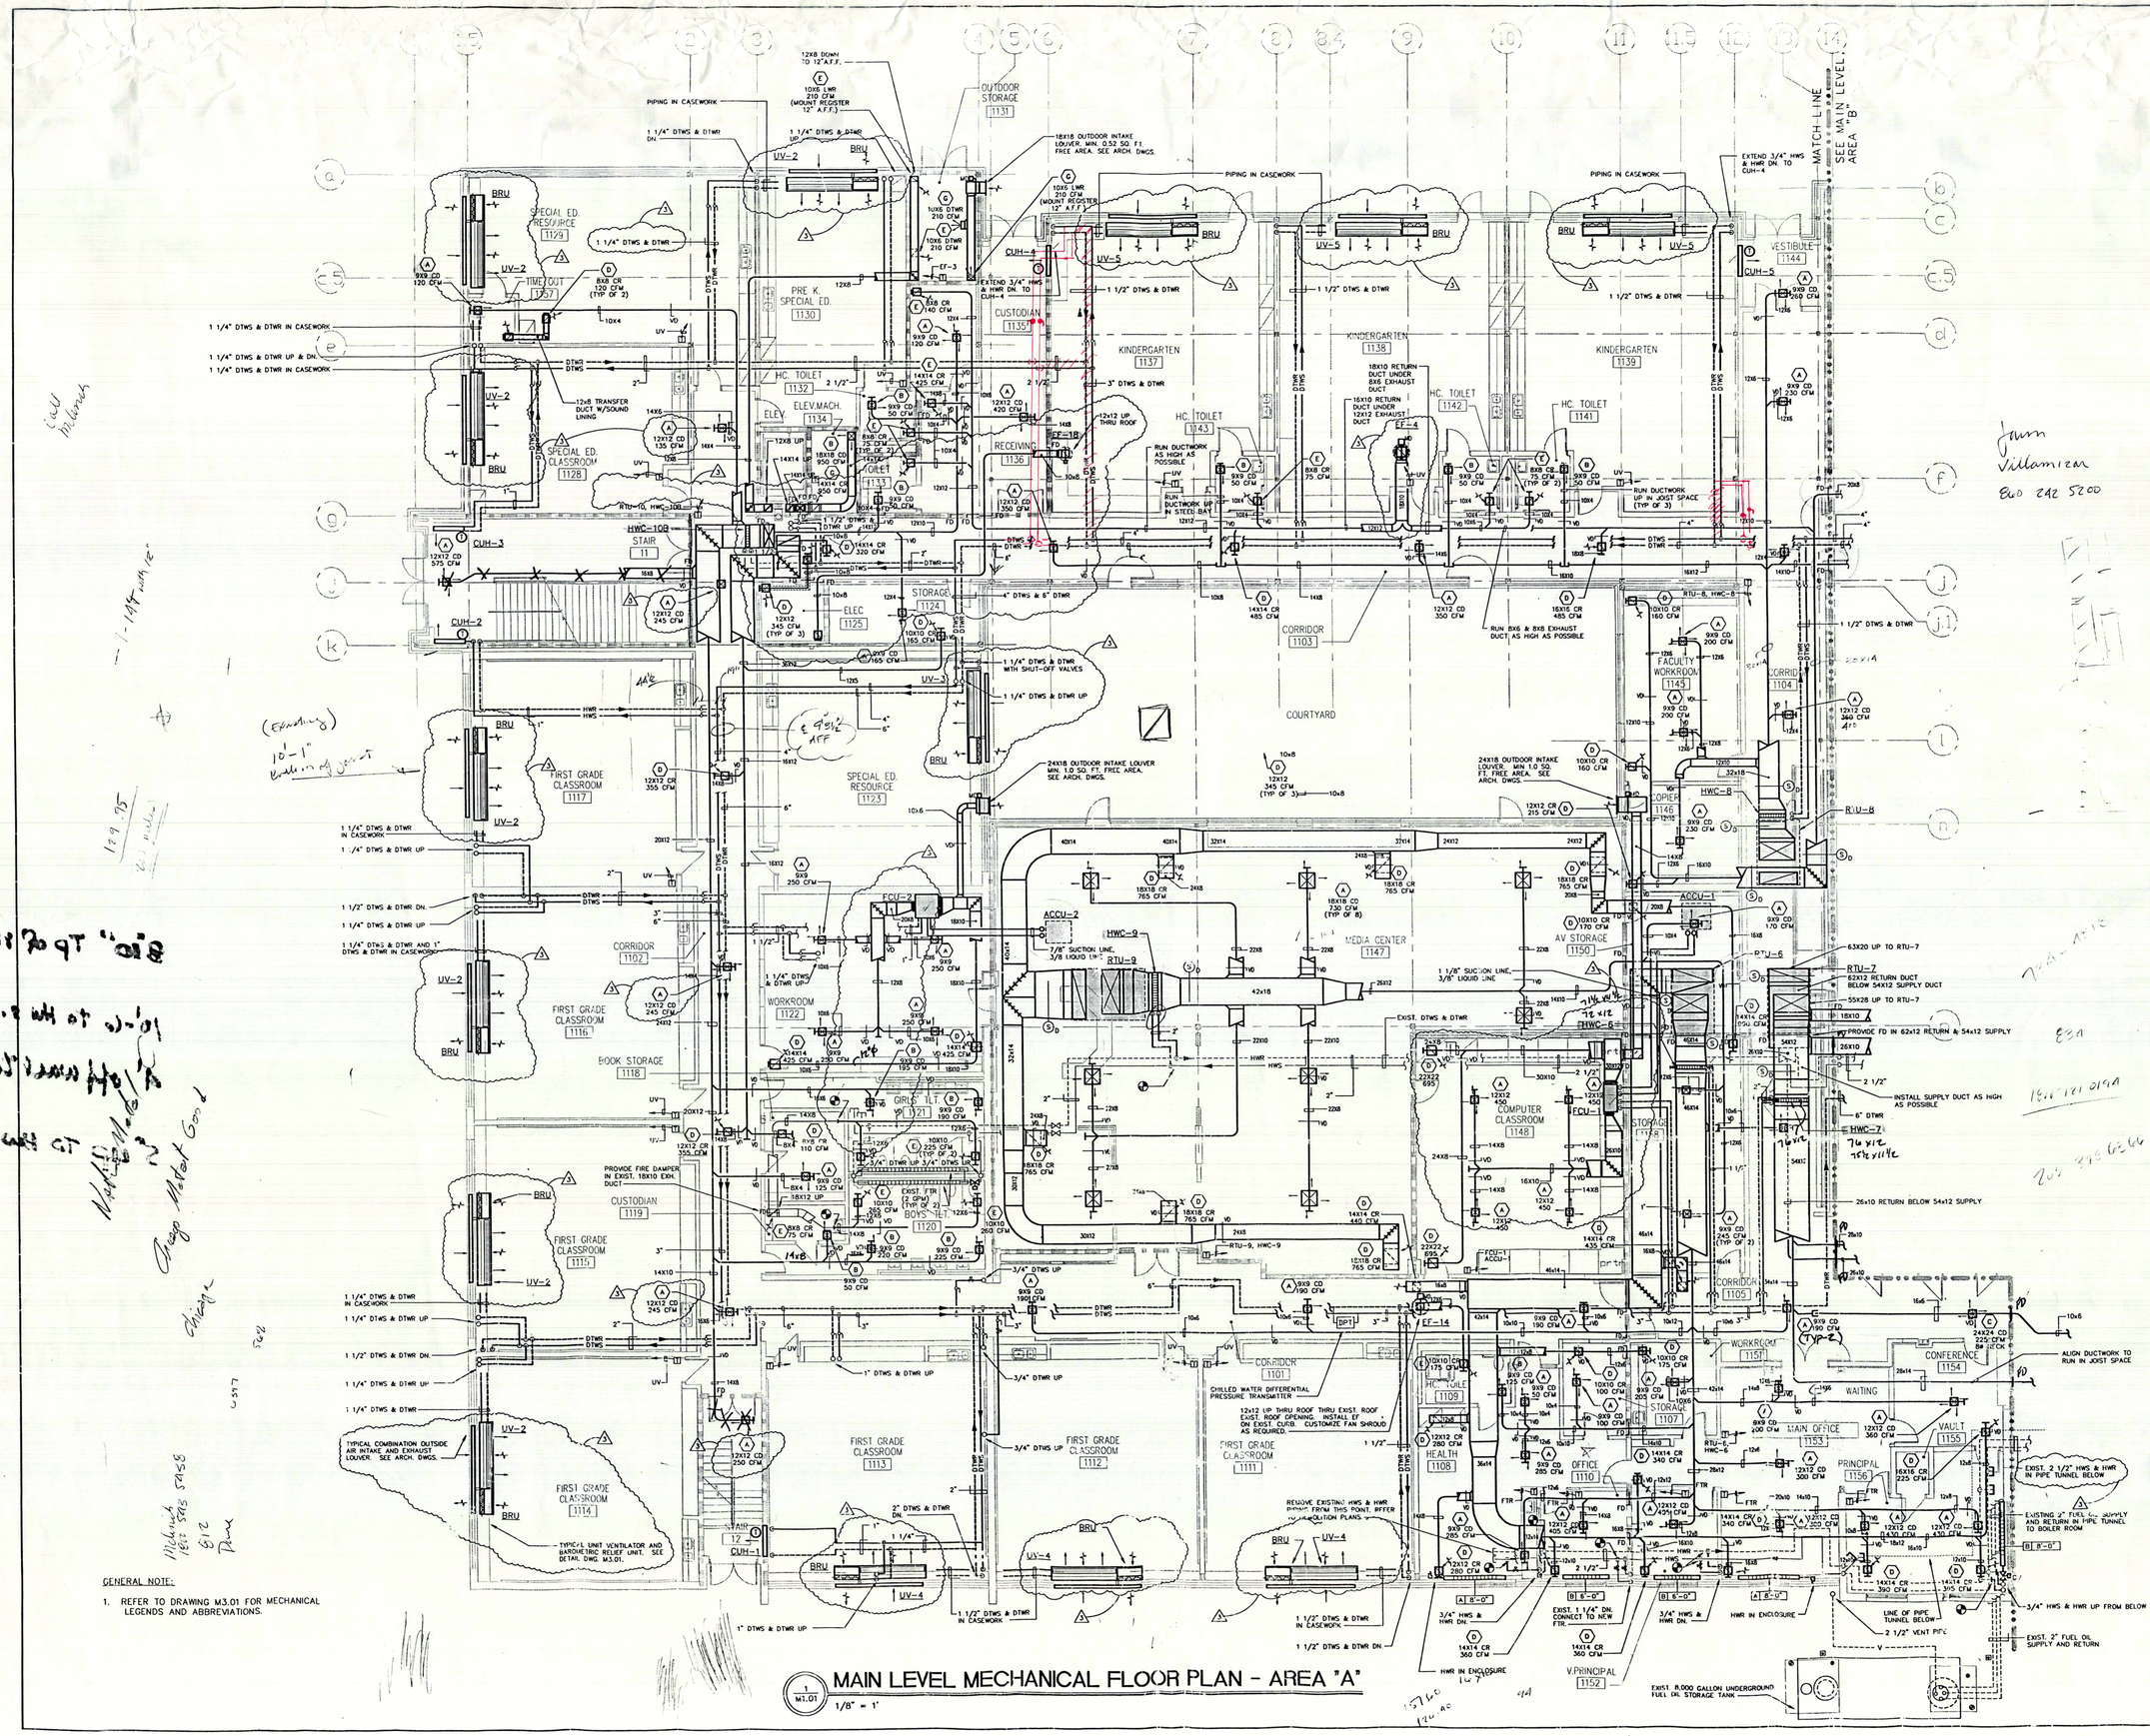



GENERAL NOTE:

1. REFER TO DRAWING M3.01 FOR MECHANICAL LEGENDS AND ABBREVIATIONS.

MAIN LEVEL MECHANICAL FLOOR PLAN - AREA "A"

1/8" = 1'

(1 / M1.01)

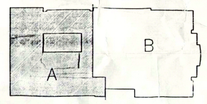

KEY PLAN

NORTH

REVISIONS

DATE	MARK	DESCRIPTION
12/11/96		DRAWING ISSUED FOR STATE DEPT. OF EDUCATION REVIEW
2/10/97		DRAWING ISSUED FOR BID AND CONSTRUCTION
3/10/97	1	ADDENDUM #3
8/7/97	2	VALUE ENGINEERING
9/17/97	3	VALUE ENGINEERING BULLETIN #6

ADDITIONS AND RENOVATIONS TO THE

JOHN G. PRENDERGAST ELEMENTARY SCHOOL

59 FINNEY STREET
ANSONIA, CONNECTICUT

STATE PROJECT NO. 002-052 EA

Construction Manager

FUSCO CORPORATION
Long Wharf Maritime Center
555 Long Wharf Drive
Suite 14
New Haven, Connecticut 06511
(203) 777-7451

VANZELM HEYWOOD & SHADFORD INC
MECHANICAL AND ELECTRICAL ENGINEERS

VZHS
29 SOUTH MAIN STREET WEST HARTFORD CT 06107-2420
TEL (203) 521-4329 FAX (203) 521-5620

vZHS PROJECT NUMBER: 95241.01

KAESTLE BOOS ASSOCIATES, INC.
ARCHITECTS
416 Slater Rd. New Britain, Connecticut 06053-2590 (203) 229-0361

Drawn by: FBH

Scale: 1, 8"=1'-0"

MAIN LEVEL MECHANICAL FLOOR PLAN AREA "A"

Project no. 96026


Drawing no. M1.0i

Date: NOVEMBER 26, 1996

DRAWING NAME: M1A2
PLOT SCALE: 1/8" = 1'

DRAWN BY: GJD
PLOT DATE: 09-18-97, at 11:42 by JMC

PROJECT No.: 95241.03

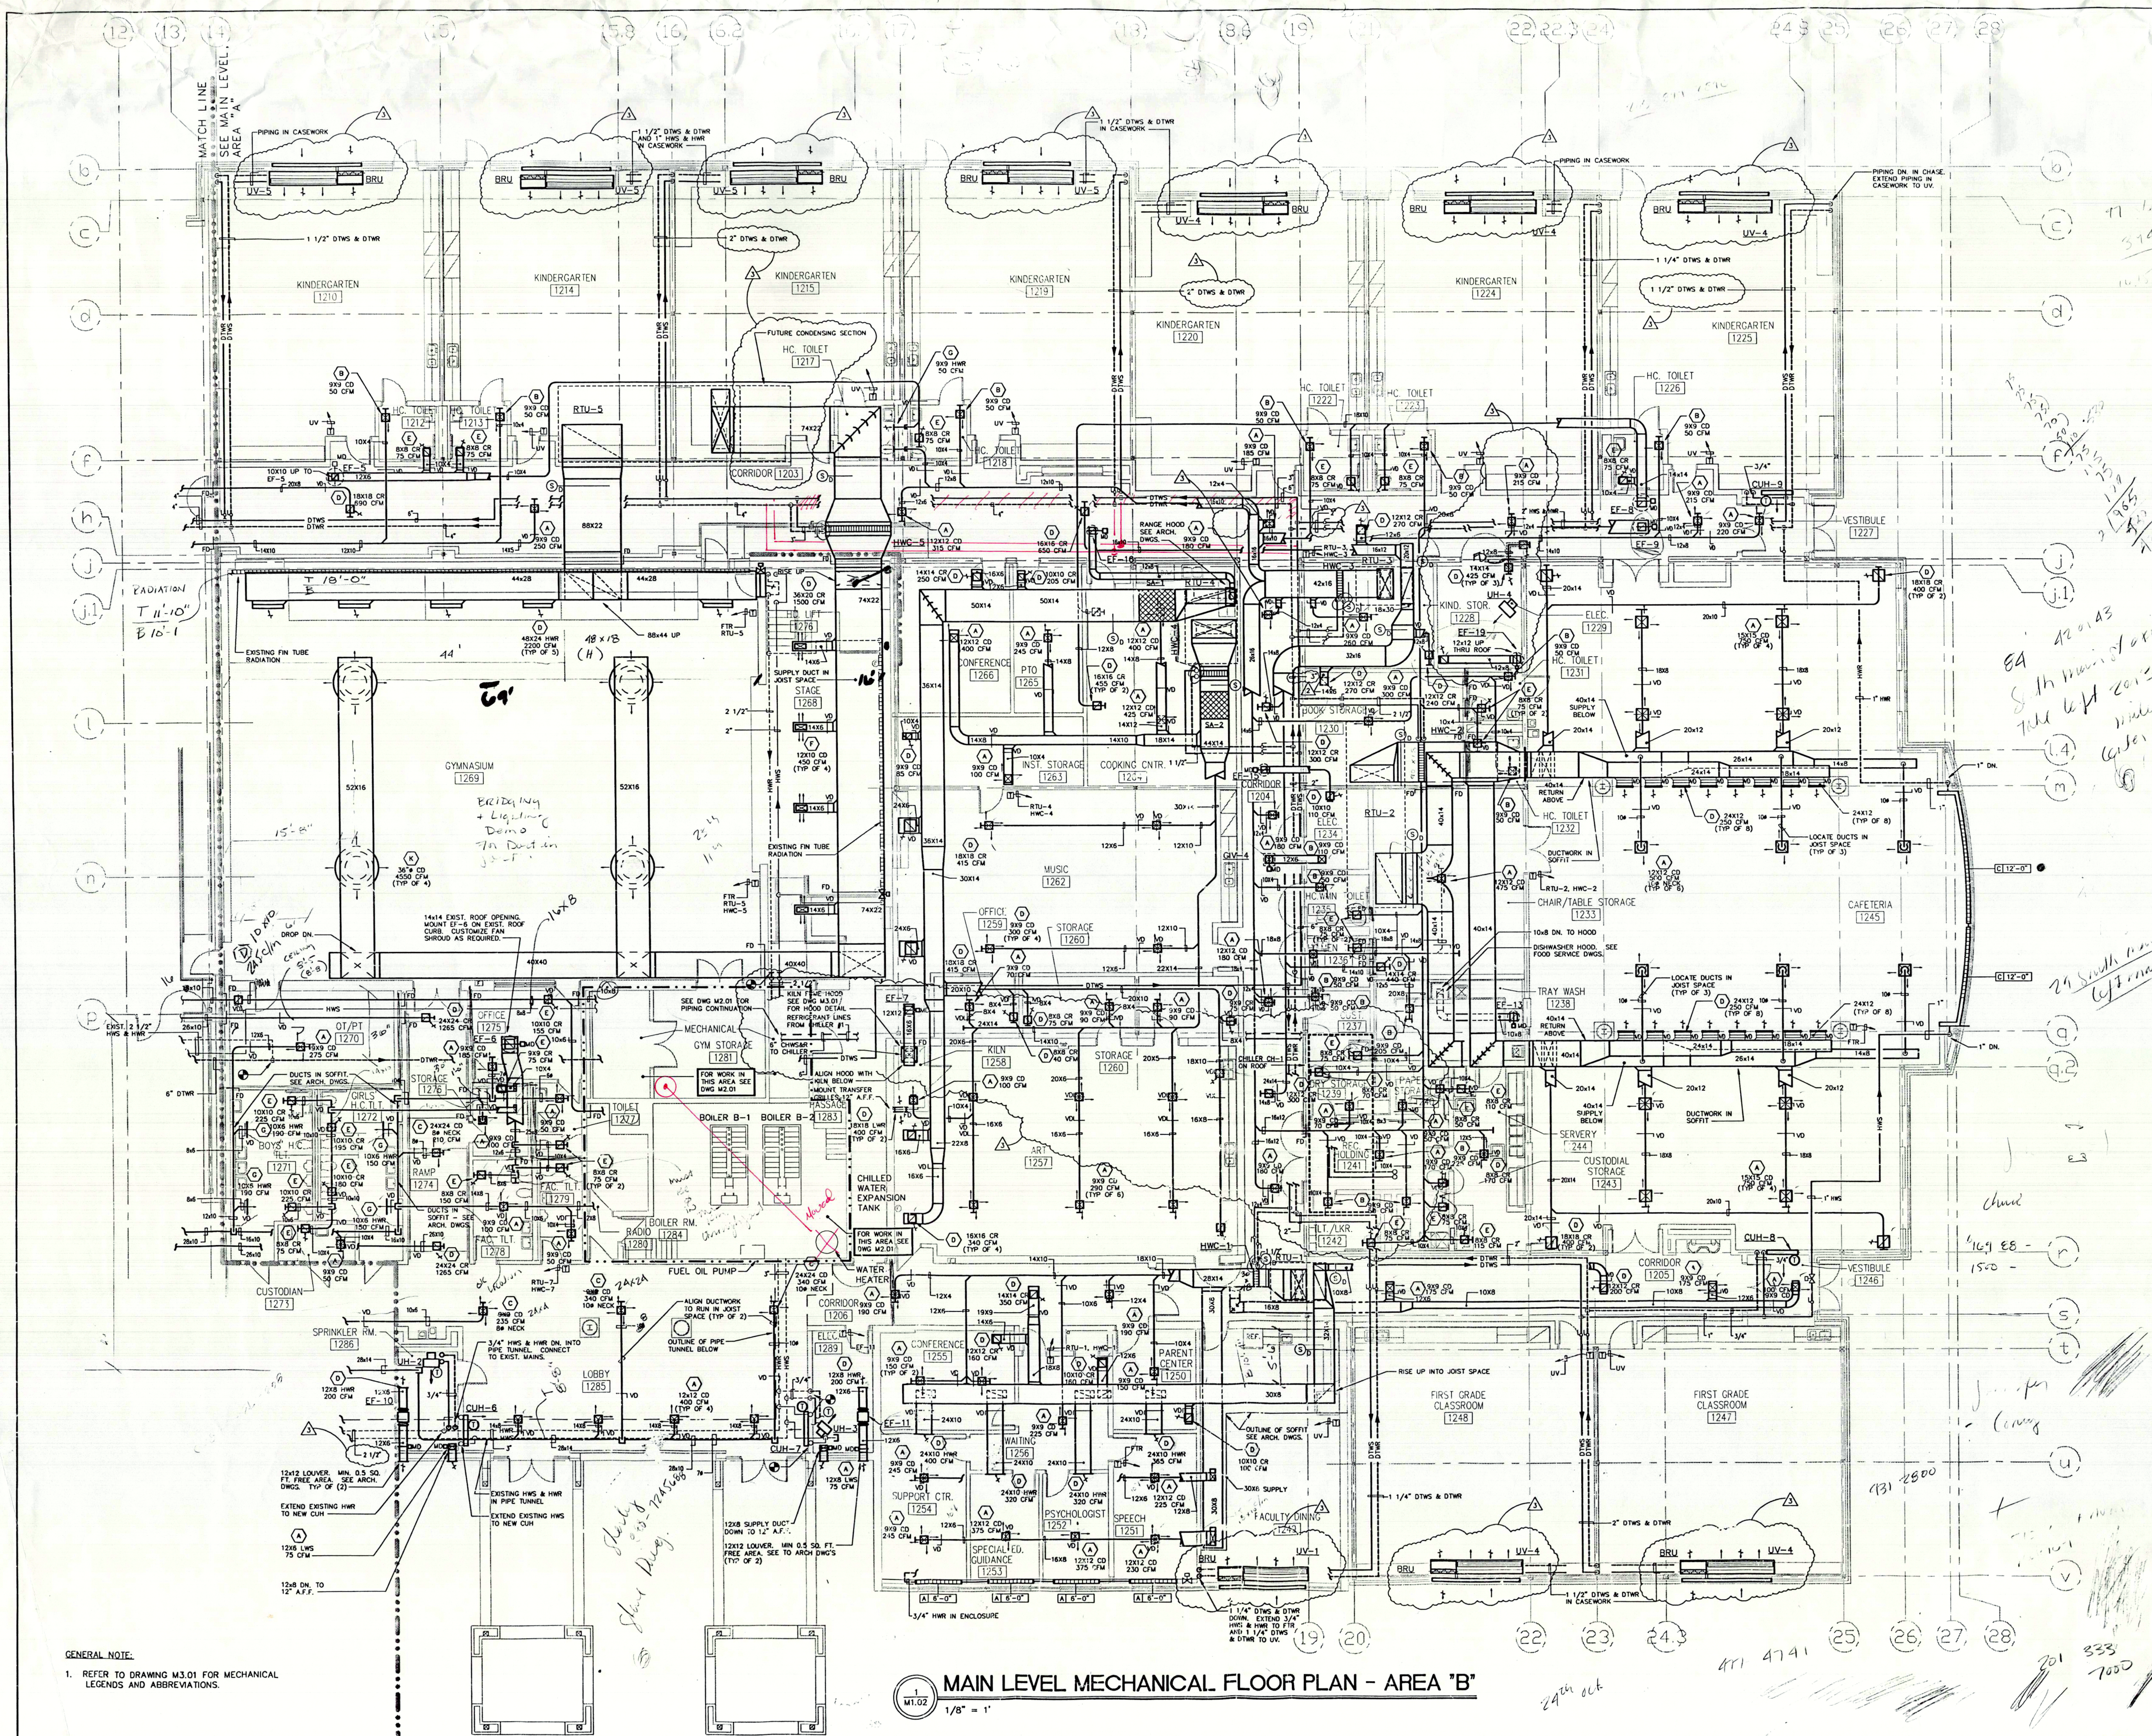

MAIN LEVEL MECHANICAL FLOOR PLAN - AREA "B"

1/8" = 1'

GENERAL NOTE:

1. REFER TO DRAWING M3.01 FOR MECHANICAL LEGENDS AND ABBREVIATIONS.

REVISIONS

DATE	MARK	DESCRIPTION
12/11/96		DRAWING ISSUED FOR STATE DEPT. OF EDUCATION REVIEW
2/10/97		DRAWING ISSUED FOR BID AND CONSTRUCTION
3/10/97	1	ADDENDUM #3
8/7/97	2	VALUE ENGINEERING
9/17/97	3	VALUE ENGINEERING BULLETIN #6

ADDITIONS AND RENOVATIONS TO THE

JOHN G. PRENDERGAST ELEMENTARY SCHOOL

59 FINNEY STREET
ANSONIA, CONNECTICUT

STATE PROJECT NO. 002-052 EA

Construction Manager
FUSCO CORPORATION
Long Wharf Maritime Center
555 Long Wharf Drive
Suite 14
New Haven, Connecticut 06511
(203) 777-7451

VANZELMHEYWOOD&SHADFORDINC
MECHANICAL AND ELECTRICAL ENGINEERS
vZHS
29 SOUTH MAIN STREET WEST HARTFORD CT 06107-2420
TEL (203) 521-4329 FAX (203) 521-5620
vZHS PROJECT NUMBER: 95241.08

KAESTLE BOOS ASSOCIATES,INC.
ARCHITECTS
416 Slater Rd. New Britain, Connecticut 06050-2590 (203) 229-0361

Drawn by: FRH
Scale: 1/8"=1'-0"

MAIN LEVEL MECHANICAL FLOOR PLAN AREA "B"

Project no. 96026
Drawing no. M1.02
Date: NOVEMBER 26, 1996