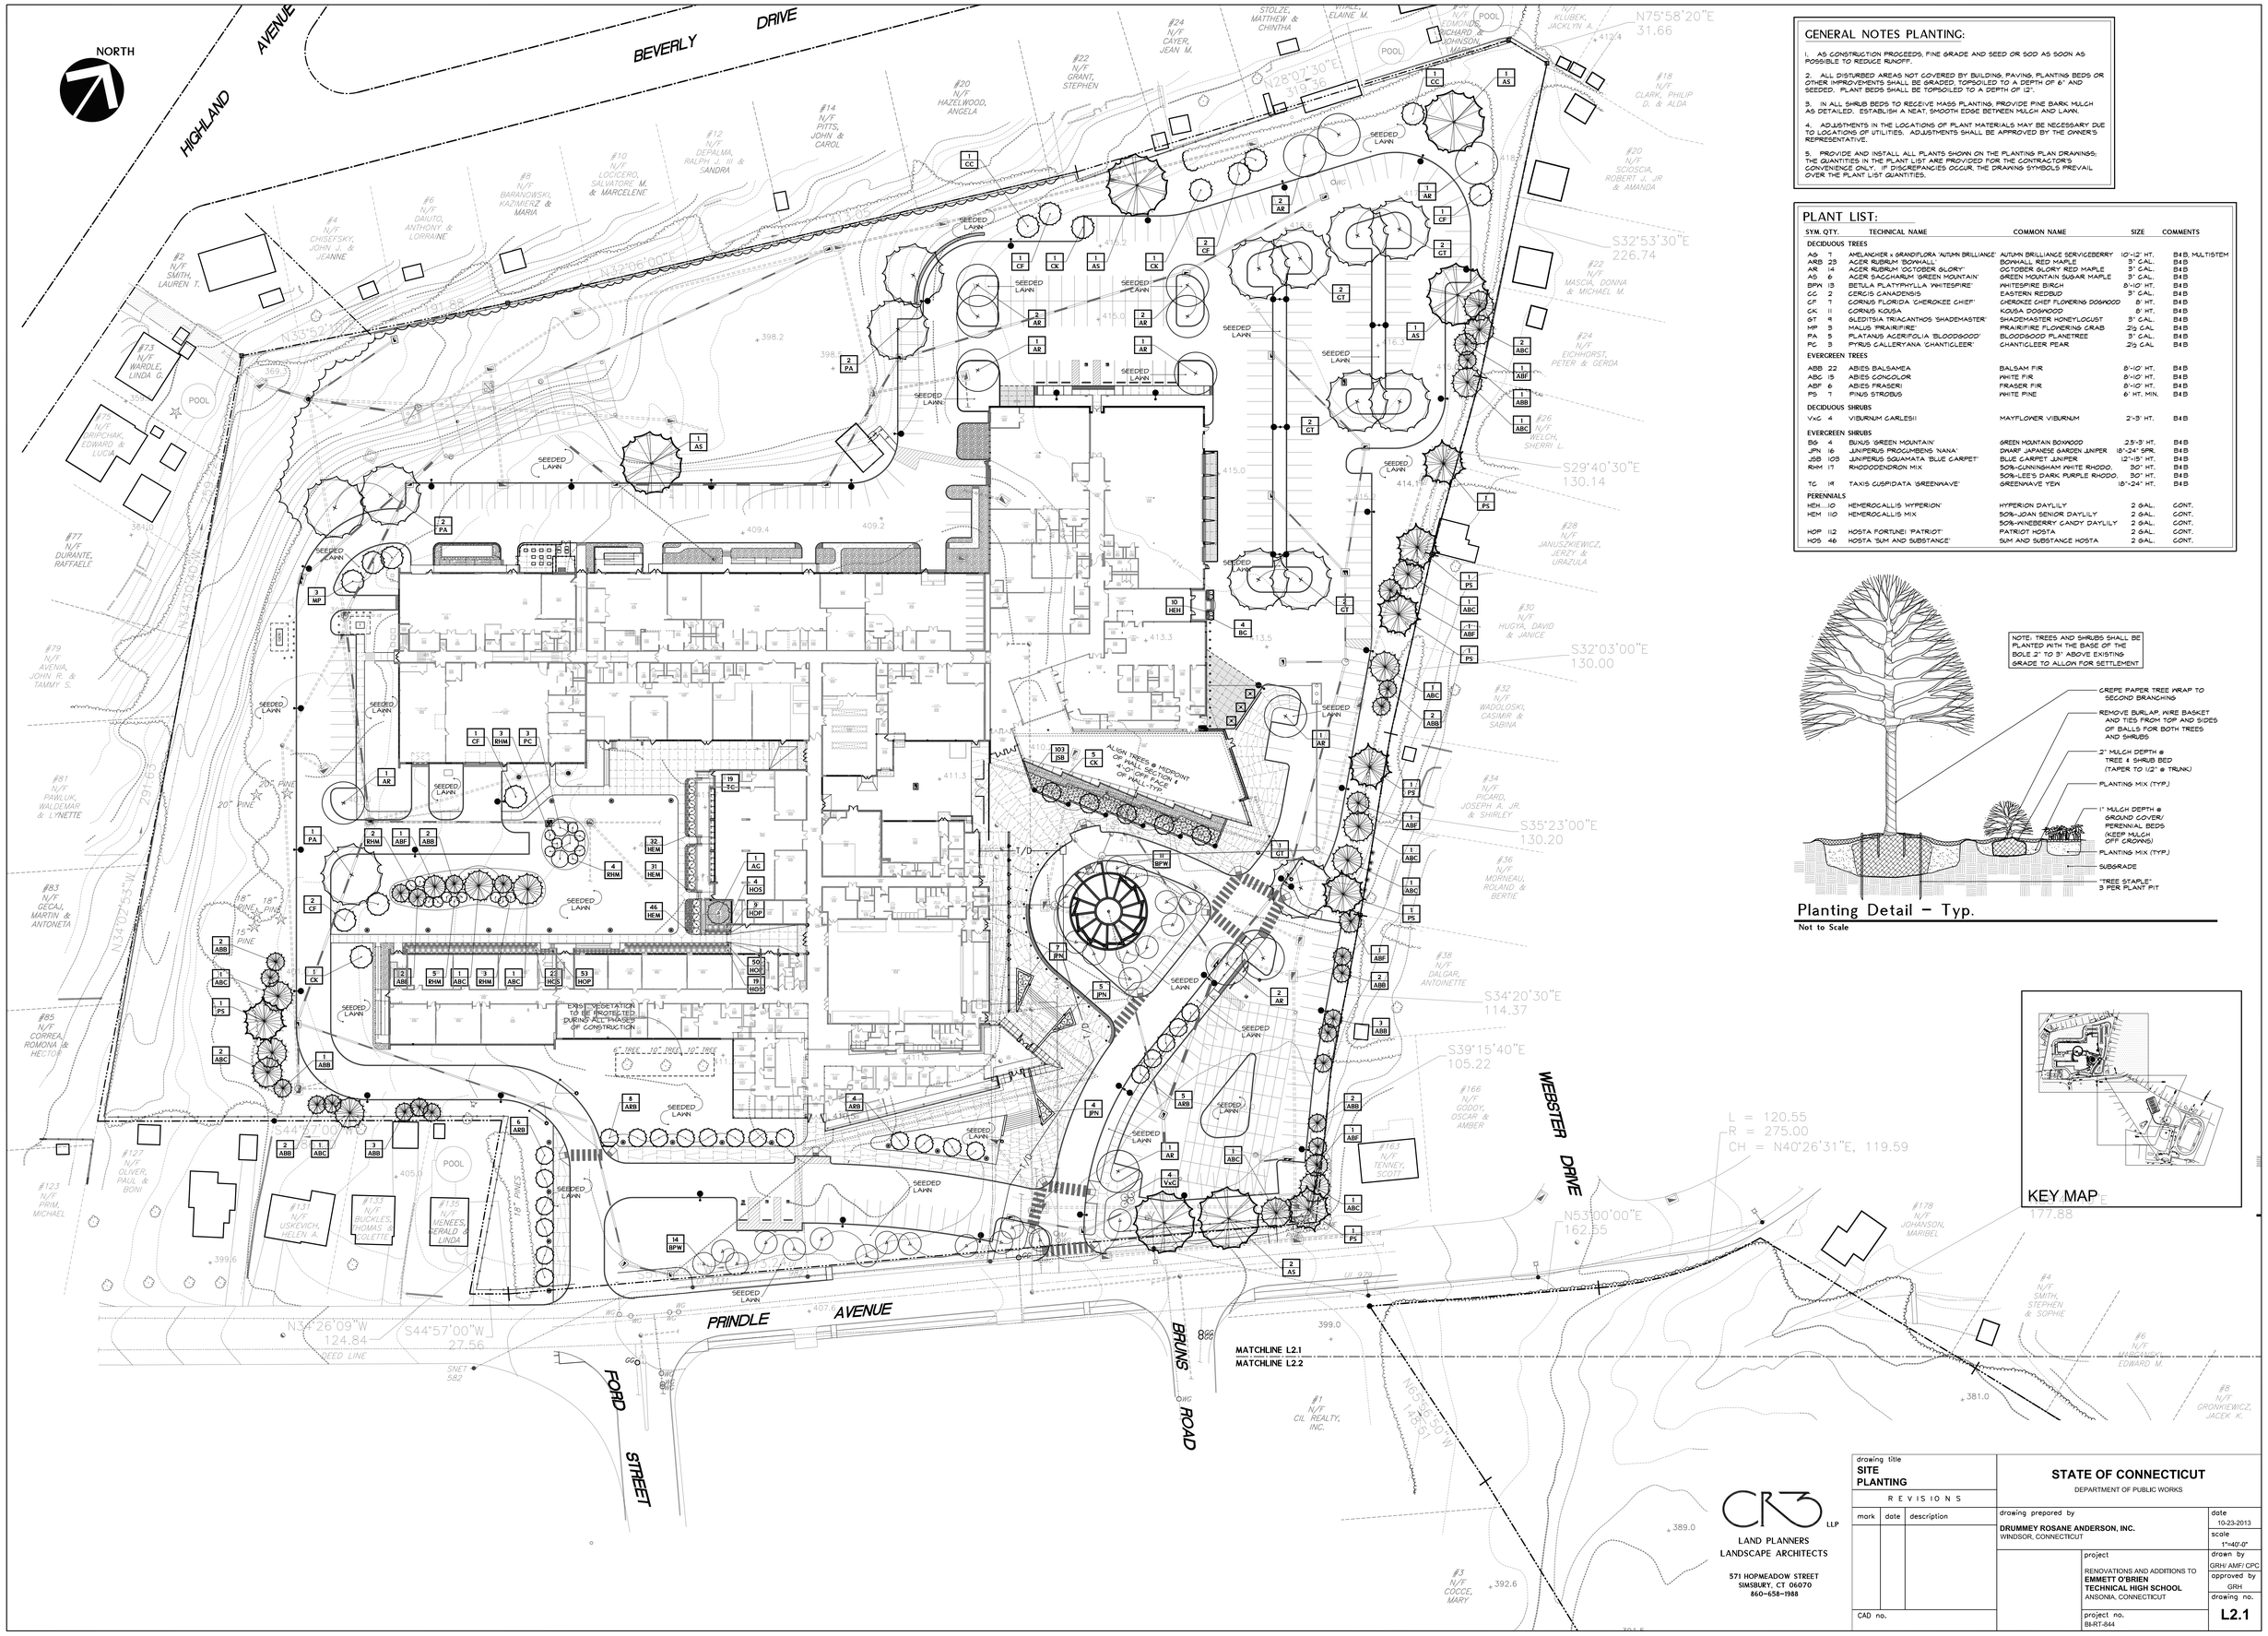

GENERAL NOTES PLANTING:

1. AS CONSTRUCTION PROCEEDS, FINE GRADE AND SEED OR SOD AS SOON AS POSSIBLE TO REDUCE RUNOFF.

2. ALL DISTURBED AREAS NOT COVERED BY BUILDING, PAVING, PLANTING BEDS OR OTHER IMPROVEMENTS SHALL BE GRADED, TOPSOILED TO A DEPTH OF 6" AND SEEDED. PLANT BEDS SHALL BE TOPSOILED TO A DEPTH OF 12".

3. IN ALL SHRUB BEDS TO RECEIVE MASS PLANTING, PROVIDE PINE BARK MULCH AS DETAILED. ESTABLISH A NEAT, SMOOTH EDGE BETWEEN MULCH AND LAWN.

4. ADJUSTMENTS IN THE LOCATIONS OF PLANT MATERIALS MAY BE NECESSARY DUE TO LOCATIONS OF UTILITIES. ADJUSTMENTS SHALL BE APPROVED BY THE OWNER'S REPRESENTATIVE.

5. PROVIDE AND INSTALL ALL PLANTS SHOWN ON THE PLANTING PLAN DRAWINGS; THE QUANTITIES IN THE PLANT LIST ARE PROVIDED FOR THE CONTRACTOR'S CONVENIENCE ONLY. IF DISCREPANCIES OCCUR, THE DRAWING SYMBOLS PREVAIL OVER THE PLANT LIST QUANTITIES.

PLANT LIST:

SYM.	QTY.	TECHNICAL NAME	COMMON NAME	SIZE	COMMENTS
DECIDUOUS TREES					
AS	7	AMELANCHER x GRANDIFLORA 'AUTUMN BRILLIANCE'	AUTUMN BRILLIANCE SERVICEBERRY	10'-12' HT.	B&B, MULTISTEM
ARB	23	ACER RUBRUM 'BOWHALL'	BOWHALL RED MAPLE	3" CAL.	B&B
AR	14	ACER RUBRUM 'OCTOBER GLORY'	OCTOBER GLORY RED MAPLE	3" CAL.	B&B
AS	6	ACER SACCHARUM 'GREEN MOUNTAIN'	GREEN MOUNTAIN SUGAR MAPLE	3" CAL.	B&B
BPW	13	BETULA PLATYPHYLLA 'WHITESPIRE'	WHITESPIRE BIRCH	8'-10' HT.	B&B
CC	2	CERCIS CANADENSIS	EASTERN REDBUD	3" CAL.	B&B
CF	7	CORNUS FLORIDA 'CHEROKEE CHIEF'	CHEROKEE CHIEF FLOWERING DOGWOOD	8' HT.	B&B
CK	11	CORNUS KOUSA	KOUSA DOGWOOD	8' HT.	B&B
GT	9	GLEDITSIA TRIACANTHOS 'SHADEMASTER'	SHADEMASTER HONEYLOCUST	3" CAL.	B&B
MP	3	MALUS 'PRAIRIFIRE'	PRAIRIFIRE FLOWERING CRAB	2½ CAL.	B&B
PA	5	PLATANUS ACERIFOLIA 'BLOODGOOD'	BLOODGOOD PLANETREE	3" CAL.	B&B
PC	3	PYRUS CALLERYANA 'CHANTICLEER'	CHANTICLEER PEAR	2½ CAL	B&B
EVERGREEN TREES					
ABB	22	ABIES BALSAMEA	BALSAM FIR	8'-10' HT.	B&B
ABC	15	ABIES CONCOLOR	WHITE FIR	8'-10' HT.	B&B
ABF	6	ABIES FRASERI	FRASER FIR	8'-10' HT.	B&B
PS	7	PINUS STROBUS	WHITE PINE	6' HT. MIN.	B&B
DECIDUOUS SHRUBS					
VxC	4	VIBURNUM CARLESII	MAYFLOWER VIBURNUM	2'-3' HT.	B&B
EVERGREEN SHRUBS					
BG	4	BUXUS 'GREEN MOUNTAIN'	GREEN MOUNTAIN BOXWOOD	2.5'-3' HT.	B&B
JPN	16	JUNIPERUS PROCUMBENS 'NANA'	DWARF JAPANESE GARDEN JUNIPER	18"-24" SPR.	B&B
JSB	103	JUNIPERUS SQUAMATA 'BLUE CARPET'	BLUE CARPET JUNIPER	12"-15" HT.	B&B
RHM	17	RHODODENDRON MIX	50%-CUNNINGHAM WHITE RHODO.	30" HT.	B&B
			50%-LEE'S DARK PURPLE RHODO.	30" HT.	B&B
TC	19	TAXIS CUSPIDATA 'GREENWAVE'	GREENWAVE YEW	18"-24" HT.	B&B
PERENNIALS					
HEH	10	HEMEROCALLIS 'HYPERION'	HYPERION DAYLILY	2 GAL.	CONT.
HEM	110	HEMEROCALLIS MIX	50%-JOAN SENIOR DAYLILY	2 GAL.	CONT.
			50%-WINEBERRY CANDY DAYLILY	2 GAL.	CONT.
HOP	112	HOSTA FORTUNEI 'PATRIOT'	PATRIOT HOSTA	2 GAL.	CONT.
HOS	46	HOSTA 'SUM AND SUBSTANCE'	SUM AND SUBSTANCE HOSTA	2 GAL.	CONT.

NOTE: TREES AND SHRUBS SHALL BE PLANTED WITH THE BASE OF THE BOLE 2" TO 3" ABOVE EXISTING GRADE TO ALLOW FOR SETTLEMENT

Planting Detail – Typ.

Not to Scale

KEY MAP

CRJ LLP
LAND PLANNERS
LANDSCAPE ARCHITECTS
571 HOPMEADOW STREET
SIMSBURY, CT 06070
860-658-1988

drawing title
SITE PLANTING

REVISIONS

mark	date	description

CAD no.

STATE OF CONNECTICUT
DEPARTMENT OF PUBLIC WORKS

drawing prepared by
DRUMMEY ROSANE ANDERSON, INC.
WINDSOR, CONNECTICUT

project
RENOVATIONS AND ADDITIONS TO
EMMETT O'BRIEN TECHNICAL HIGH SCHOOL
ANSONIA, CONNECTICUT

project no.
BI-RT-844

date 10-23-2013
scale 1"=40'-0"
drawn by GRH/ AMF/ CPC
approved by GRH
drawing no. **L2.1**