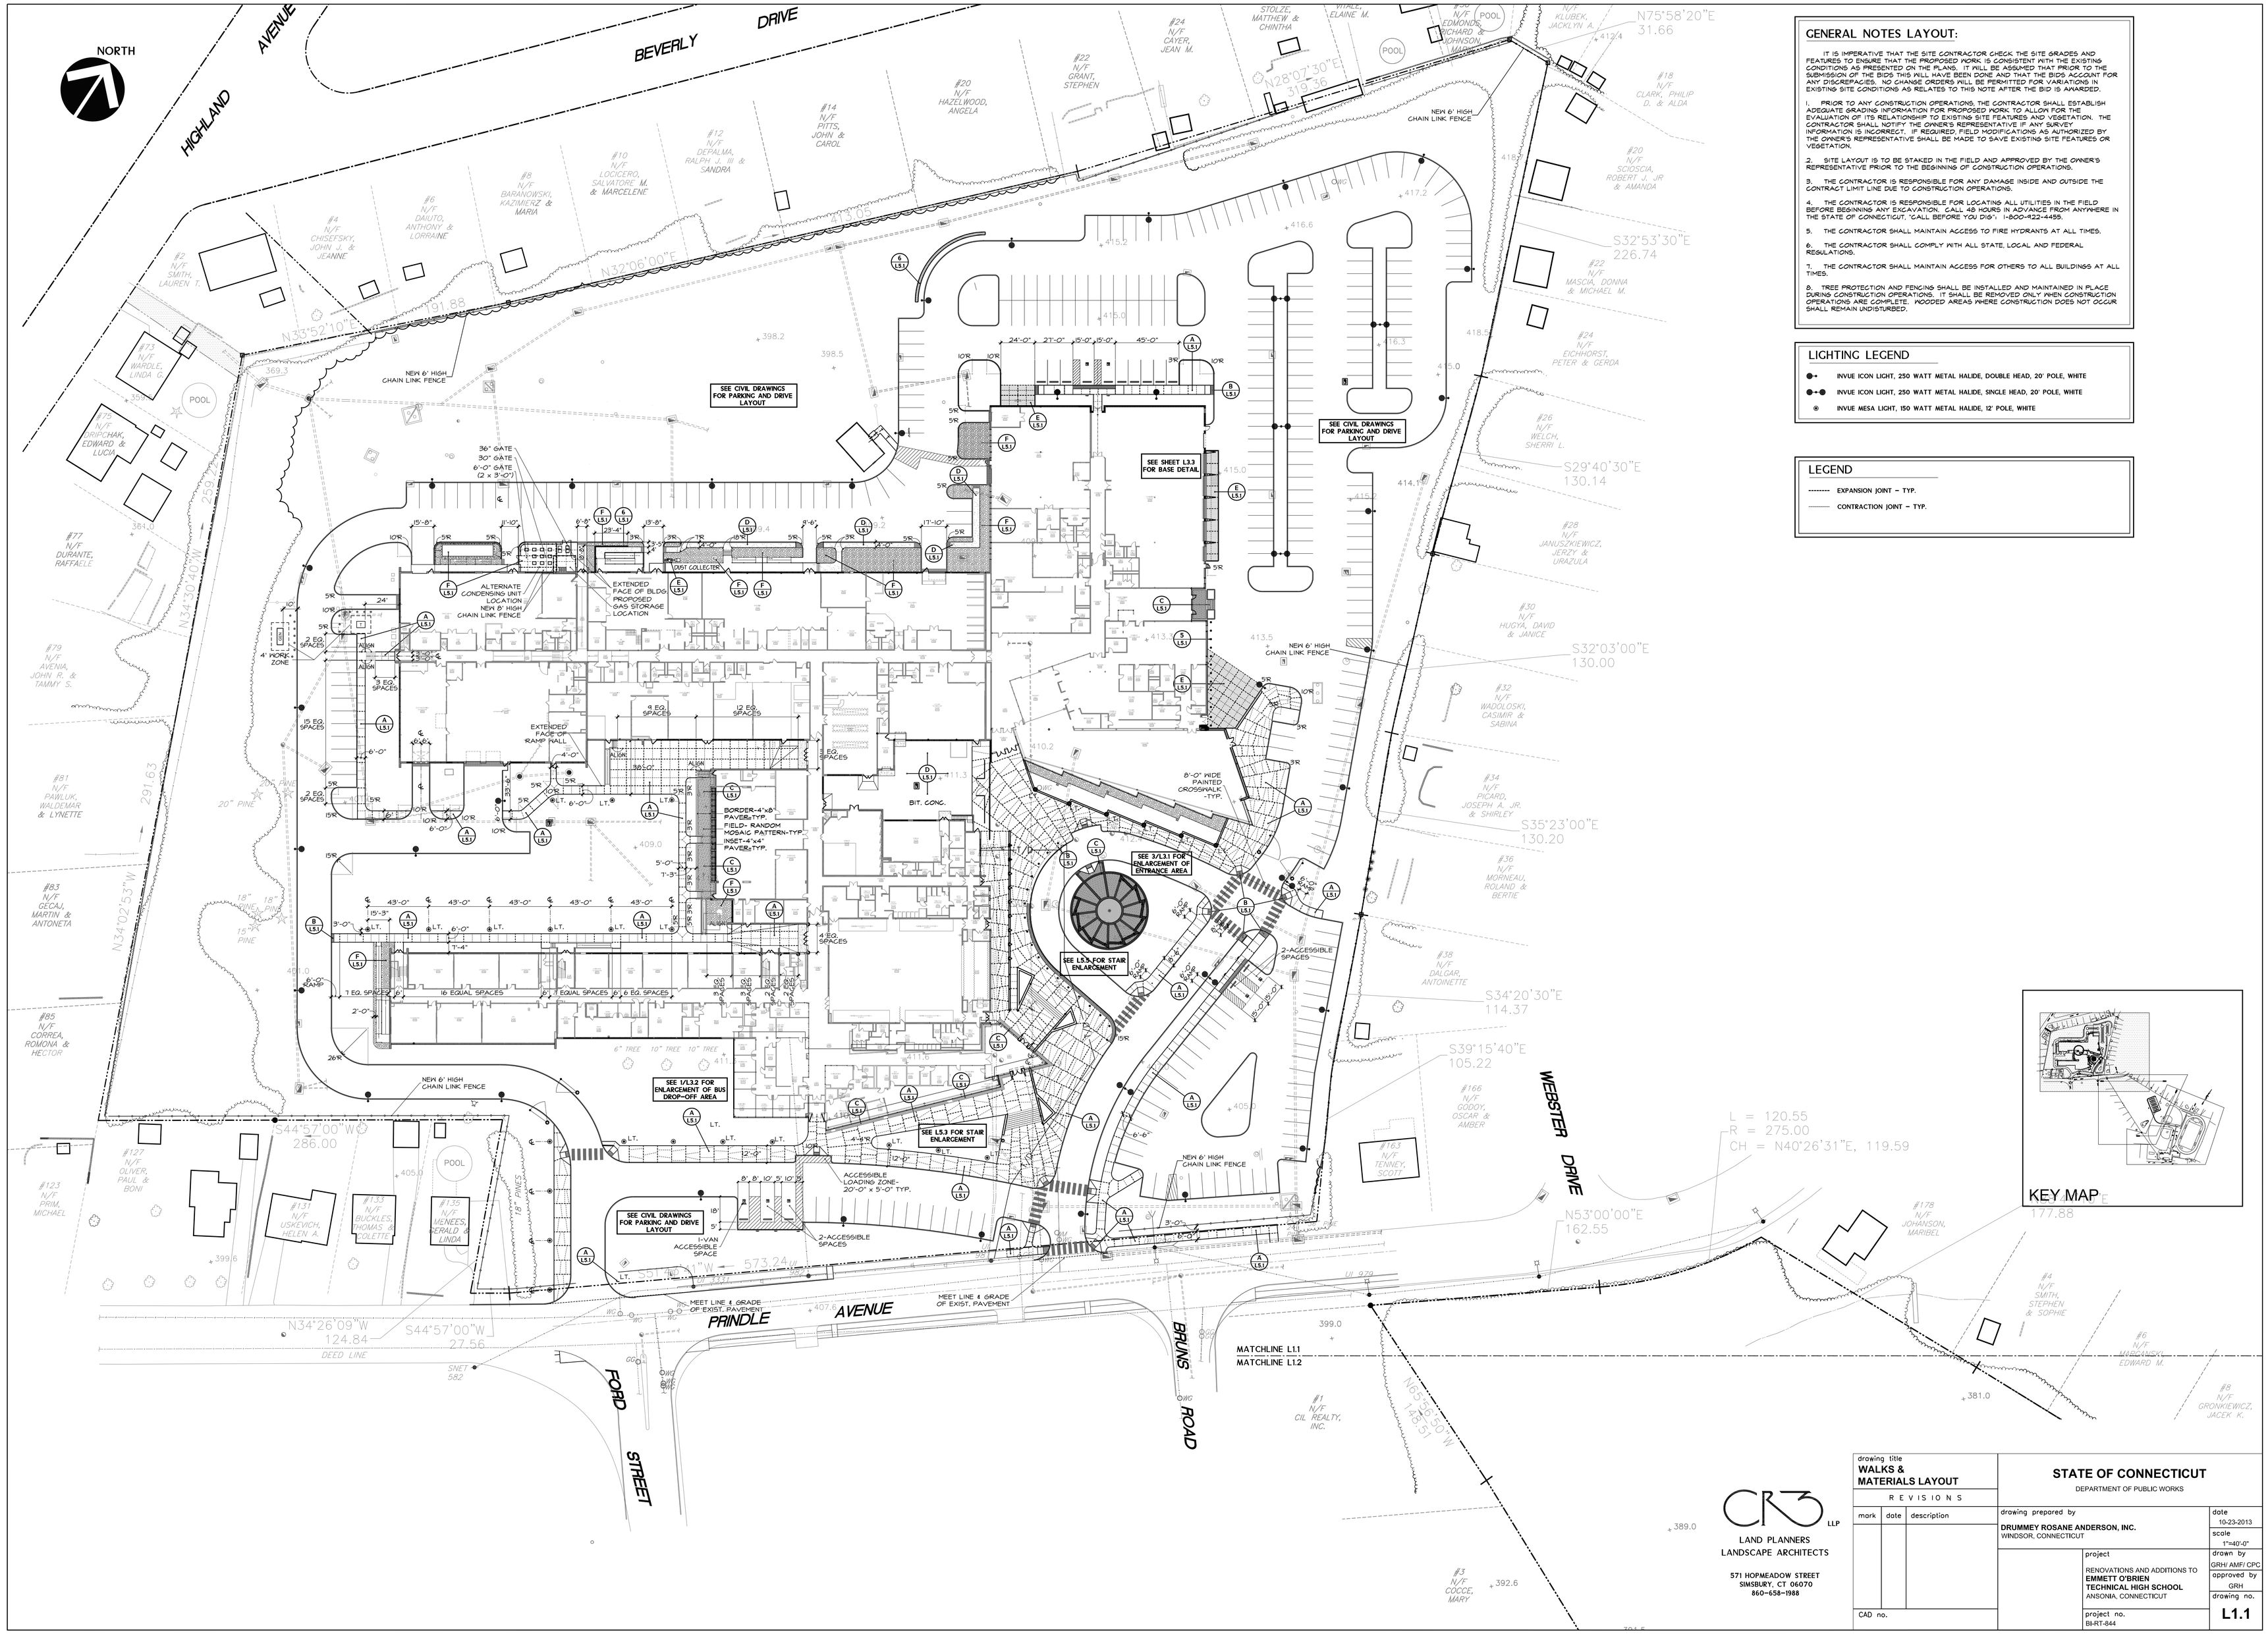

GENERAL NOTES LAYOUT:

IT IS IMPERATIVE THAT THE SITE CONTRACTOR CHECK THE SITE GRADES AND FEATURES TO ENSURE THAT THE PROPOSED WORK IS CONSISTENT WITH THE EXISTING CONDITIONS AS PRESENTED ON THE PLANS. IT WILL BE ASSUMED THAT PRIOR TO THE SUBMISSION OF THE BIDS THIS WILL HAVE BEEN DONE AND THAT THE BIDS ACCOUNT FOR ANY DISCREPACIES. NO CHANGE ORDERS WILL BE PERMITTED FOR VARIATIONS IN EXISTING SITE CONDITIONS AS RELATES TO THIS NOTE AFTER THE BID IS AWARDED.

1. PRIOR TO ANY CONSTRUCTION OPERATIONS, THE CONTRACTOR SHALL ESTABLISH ADEQUATE GRADING INFORMATION FOR PROPOSED WORK TO ALLOW FOR THE EVALUATION OF ITS RELATIONSHIP TO EXISTING SITE FEATURES AND VEGETATION. THE CONTRACTOR SHALL NOTIFY THE OWNER'S REPRESENTATIVE IF ANY SURVEY INFORMATION IS INCORRECT. IF REQUIRED, FIELD MODIFICATIONS AS AUTHORIZED BY THE OWNER'S REPRESENTATIVE SHALL BE MADE TO SAVE EXISTING SITE FEATURES OR VEGETATION.

2. SITE LAYOUT IS TO BE STAKED IN THE FIELD AND APPROVED BY THE OWNER'S REPRESENTATIVE PRIOR TO THE BEGINNING OF CONSTRUCTION OPERATIONS.

3. THE CONTRACTOR IS RESPONSIBLE FOR ANY DAMAGE INSIDE AND OUTSIDE THE CONTRACT LIMIT LINE DUE TO CONSTRUCTION OPERATIONS.

4. THE CONTRACTOR IS RESPONSIBLE FOR LOCATING ALL UTILITIES IN THE FIELD BEFORE BEGINNING ANY EXCAVATION. CALL 48 HOURS IN ADVANCE FROM ANYWHERE IN THE STATE OF CONNECTICUT. "CALL BEFORE YOU DIG": 1-800-422-4455.

5. THE CONTRACTOR SHALL MAINTAIN ACCESS TO FIRE HYDRANTS AT ALL TIMES.

6. THE CONTRACTOR SHALL COMPLY WITH ALL STATE, LOCAL AND FEDERAL REGULATIONS.

7. THE CONTRACTOR SHALL MAINTAIN ACCESS FOR OTHERS TO ALL BUILDINGS AT ALL TIMES.

8. TREE PROTECTION AND FENCING SHALL BE INSTALLED AND MAINTAINED IN PLACE DURING CONSTRUCTION OPERATIONS. IT SHALL BE REMOVED ONLY WHEN CONSTRUCTION OPERATIONS ARE COMPLETE. WOODED AREAS WHERE CONSTRUCTION DOES NOT OCCUR SHALL REMAIN UNDISTURBED.

LIGHTING LEGEND

- INVUE ICON LIGHT, 250 WATT METAL HALIDE, DOUBLE HEAD, 20' POLE, WHITE
- INVUE ICON LIGHT, 250 WATT METAL HALIDE, SINGLE HEAD, 20' POLE, WHITE
- INVUE MESA LIGHT, 150 WATT METAL HALIDE, 12' POLE, WHITE

LEGEND

- EXPANSION JOINT – TYP.
- CONTRACTION JOINT – TYP.

CRJ LLP
LAND PLANNERS
LANDSCAPE ARCHITECTS
571 HOPMEADOW STREET
SIMSBURY, CT 06070
860-658-1988

drawing title
WALKS & MATERIALS LAYOUT

REVISIONS

mark	date	description

CAD no.

STATE OF CONNECTICUT
DEPARTMENT OF PUBLIC WORKS

drawing prepared by
DRUMMEY ROSANE ANDERSON, INC.
WINDSOR, CONNECTICUT

project
RENOVATIONS AND ADDITIONS TO
EMMETT O'BRIEN TECHNICAL HIGH SCHOOL
ANSONIA, CONNECTICUT

project no.
BI-RT-844

date	10-23-2013
scale	1"=40'-0"
drawn by	GRH/ AMF/ CPC
approved by	GRH
drawing no.	**L1.1**